Project Area

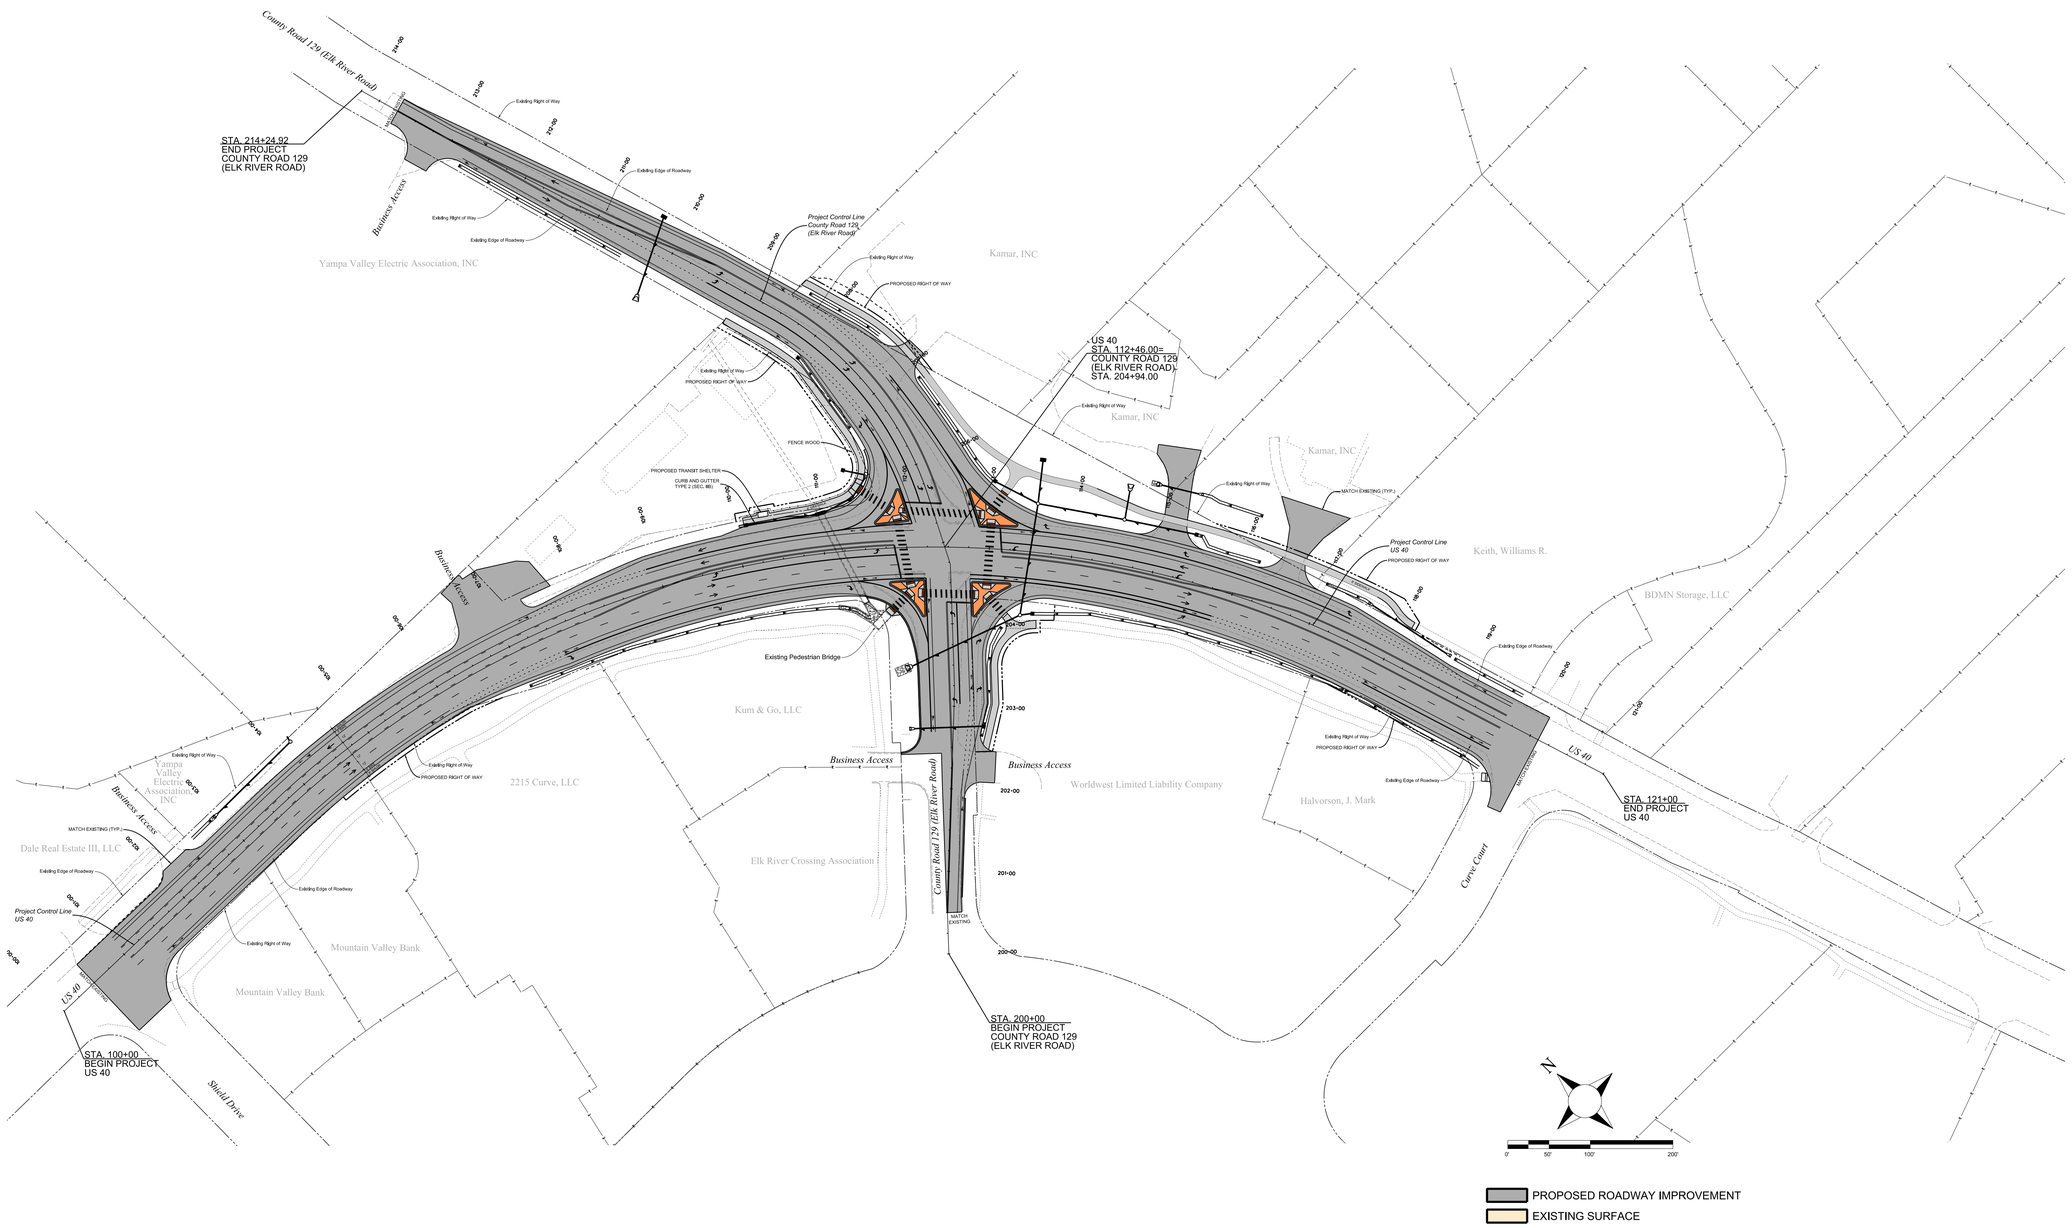

MULLER ENGINEERING COMPANY

COLORADO Department of Transportation

Typical Section

CR 129 (Elk River Road)

Looking North

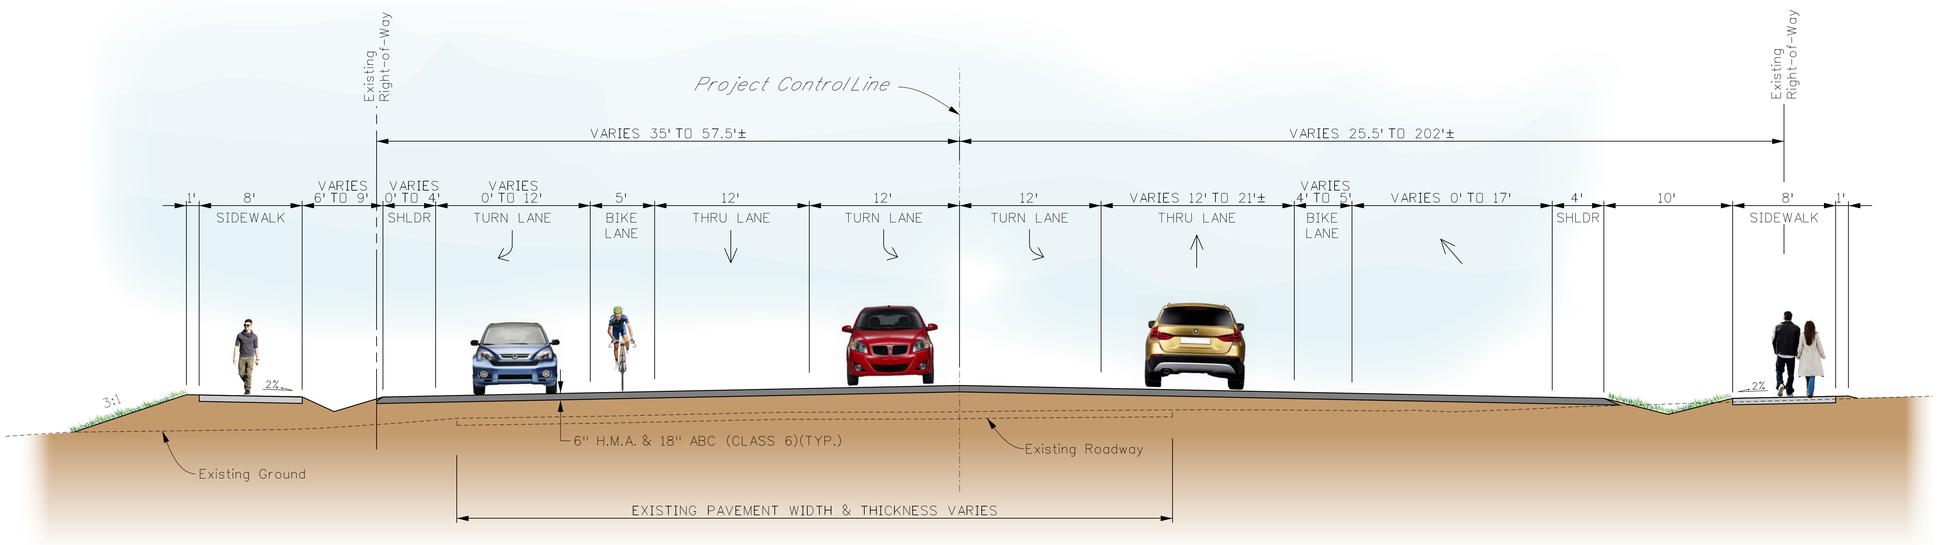

Station 205+45 to Station 209+46

MULLER ENGINEERING COMPANY
CDOT CO COLORADO Department of Transportation

Typical Section

US 40

Looking East

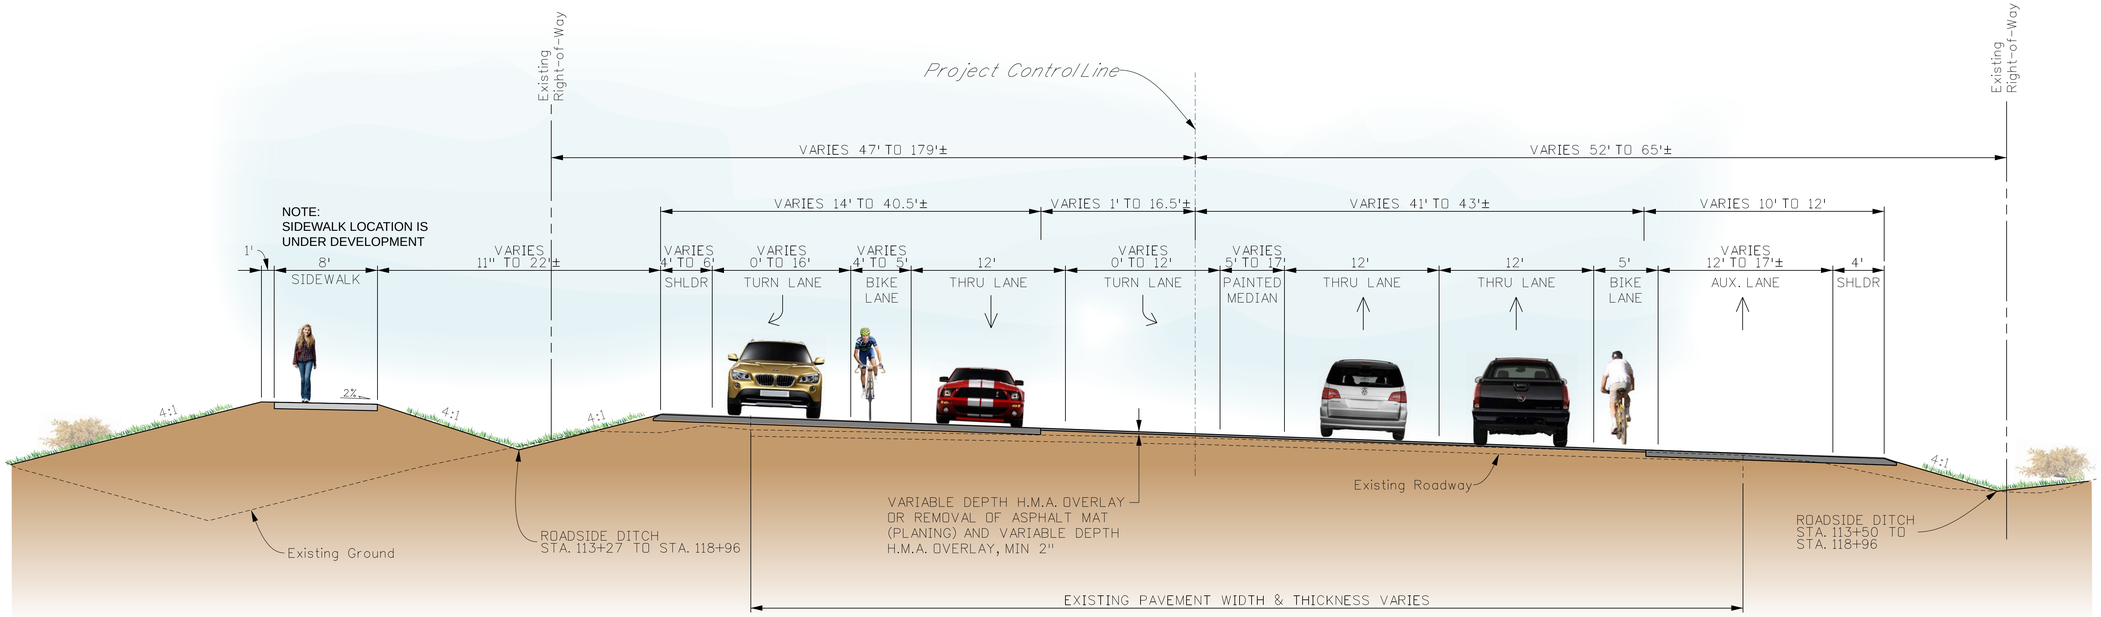

Station 113+15 to Station 118+96

MULLER ENGINEERING COMPANY
CDOT COLORADO Department of Transportation

US HIGHWAY 40 / COUNTY ROAD 129 (ELK RIVER ROAD) INTERSECTION IMPROVEMENTS
Project No. C 0402-088 (20163)
CDOT REGION 3

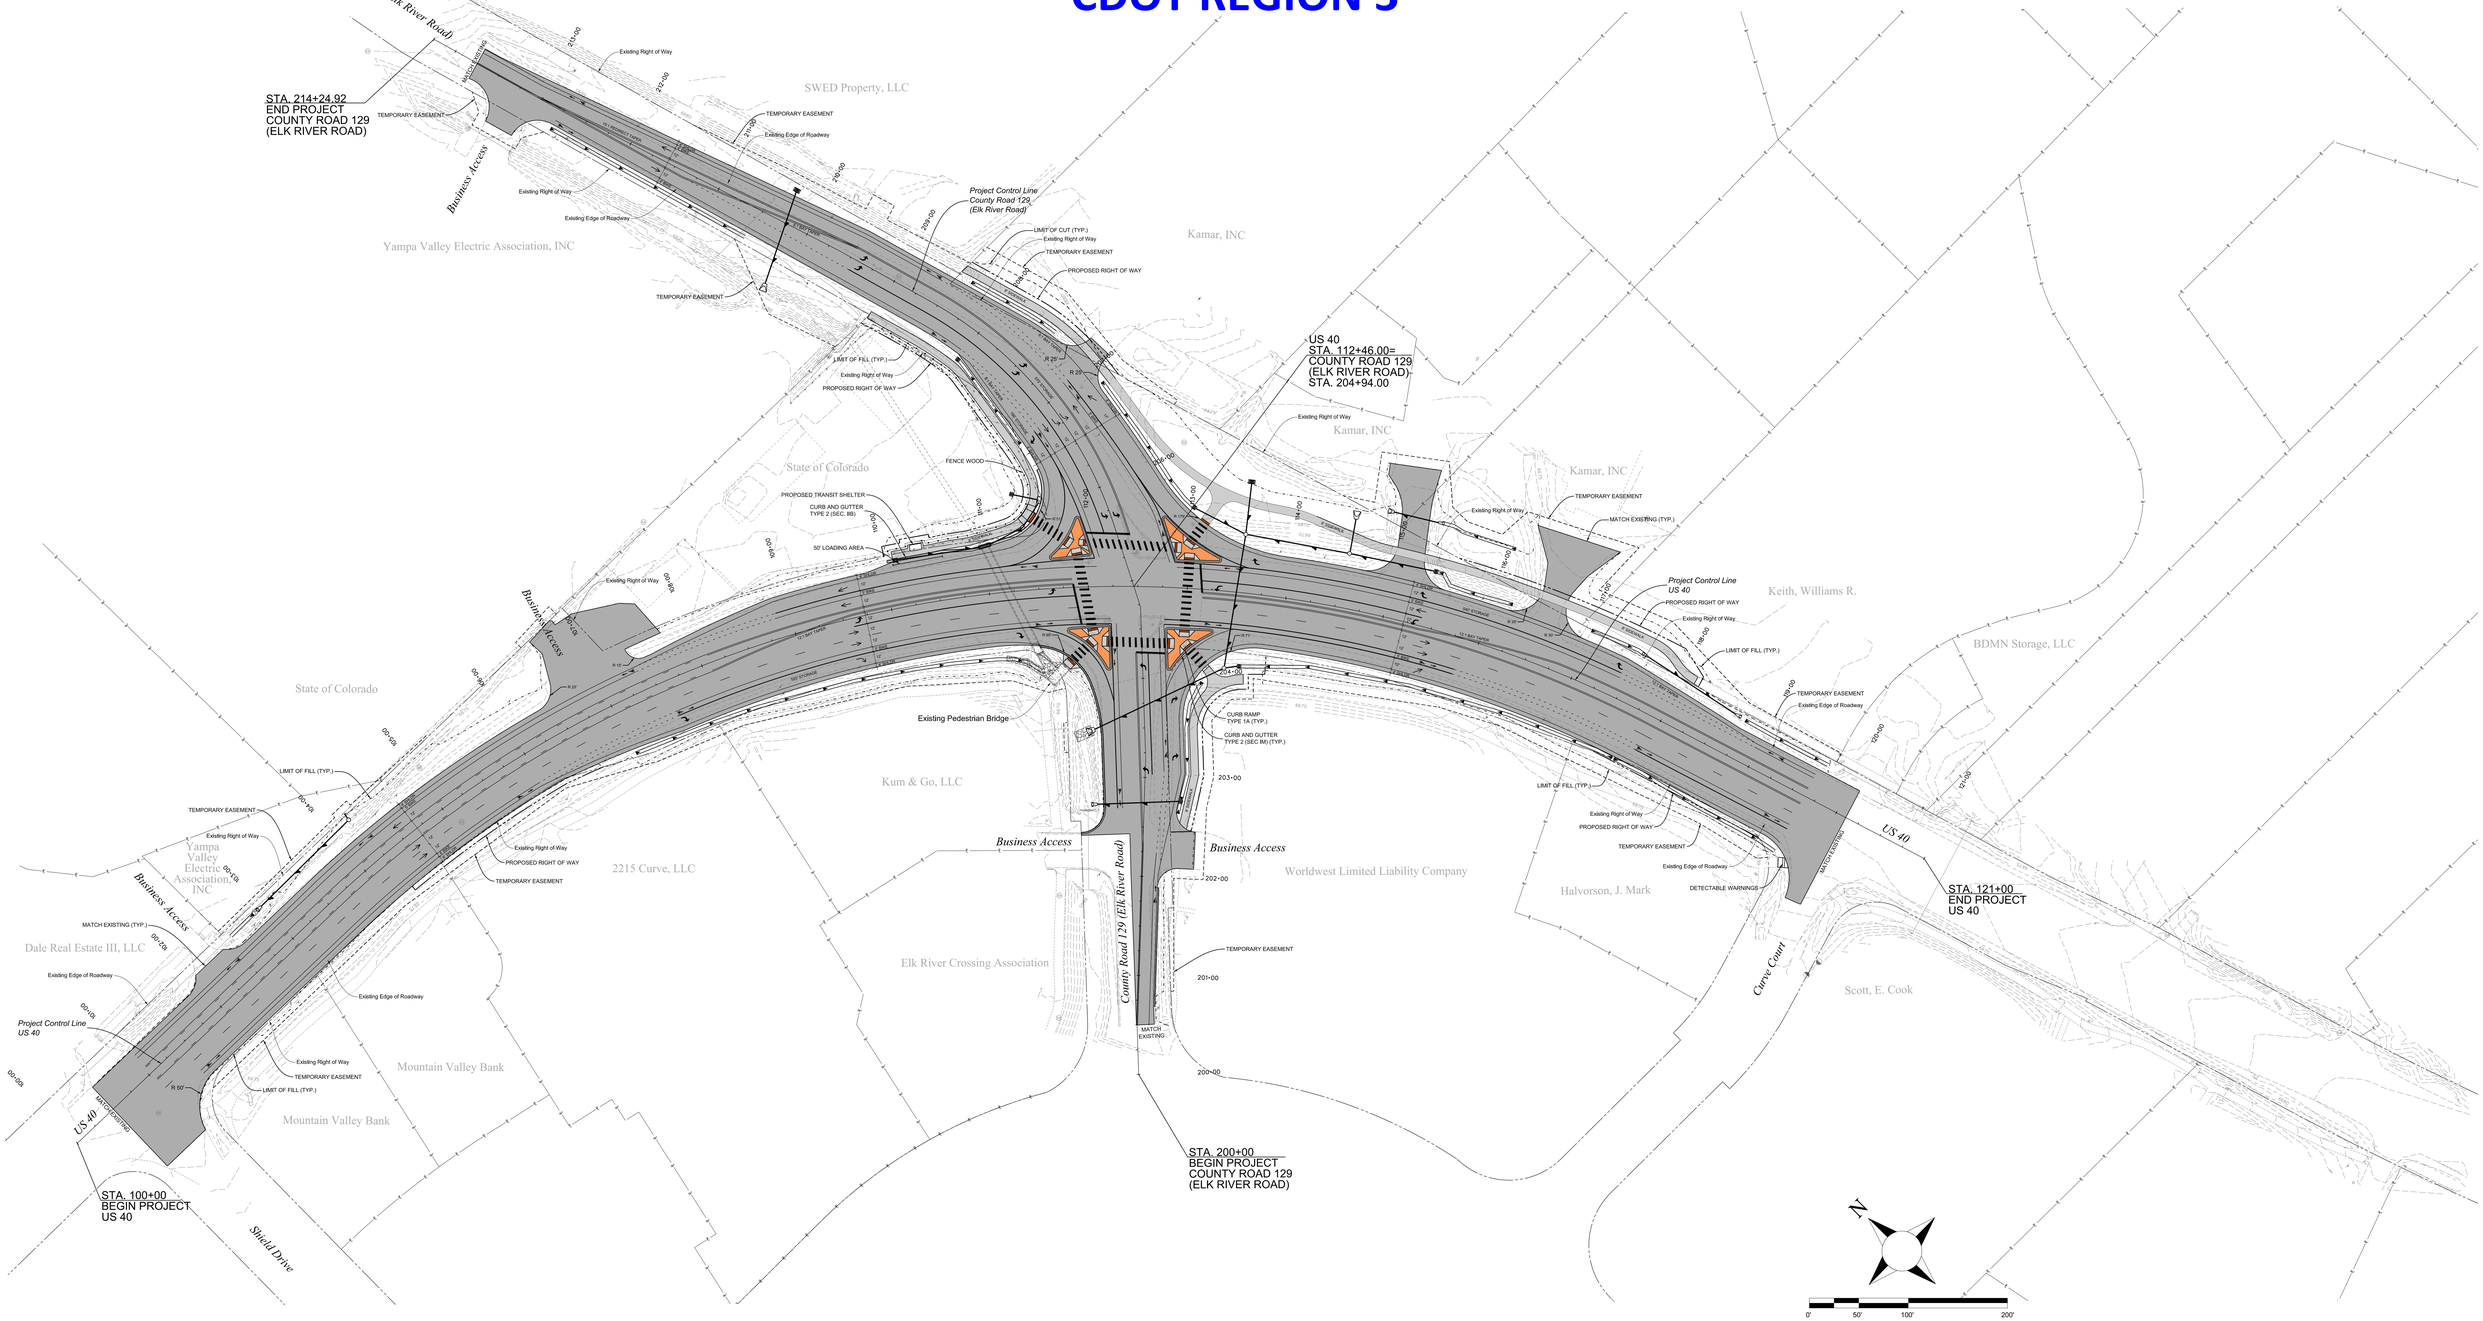

PROPOSED ROADWAY IMPROVEMENT

PROPOSED SIDEWALK

PROPOSED MEDIAN COVER MATERIAL

COLORADO Department of Transportation

MULLER ENGINEERING COMPANY