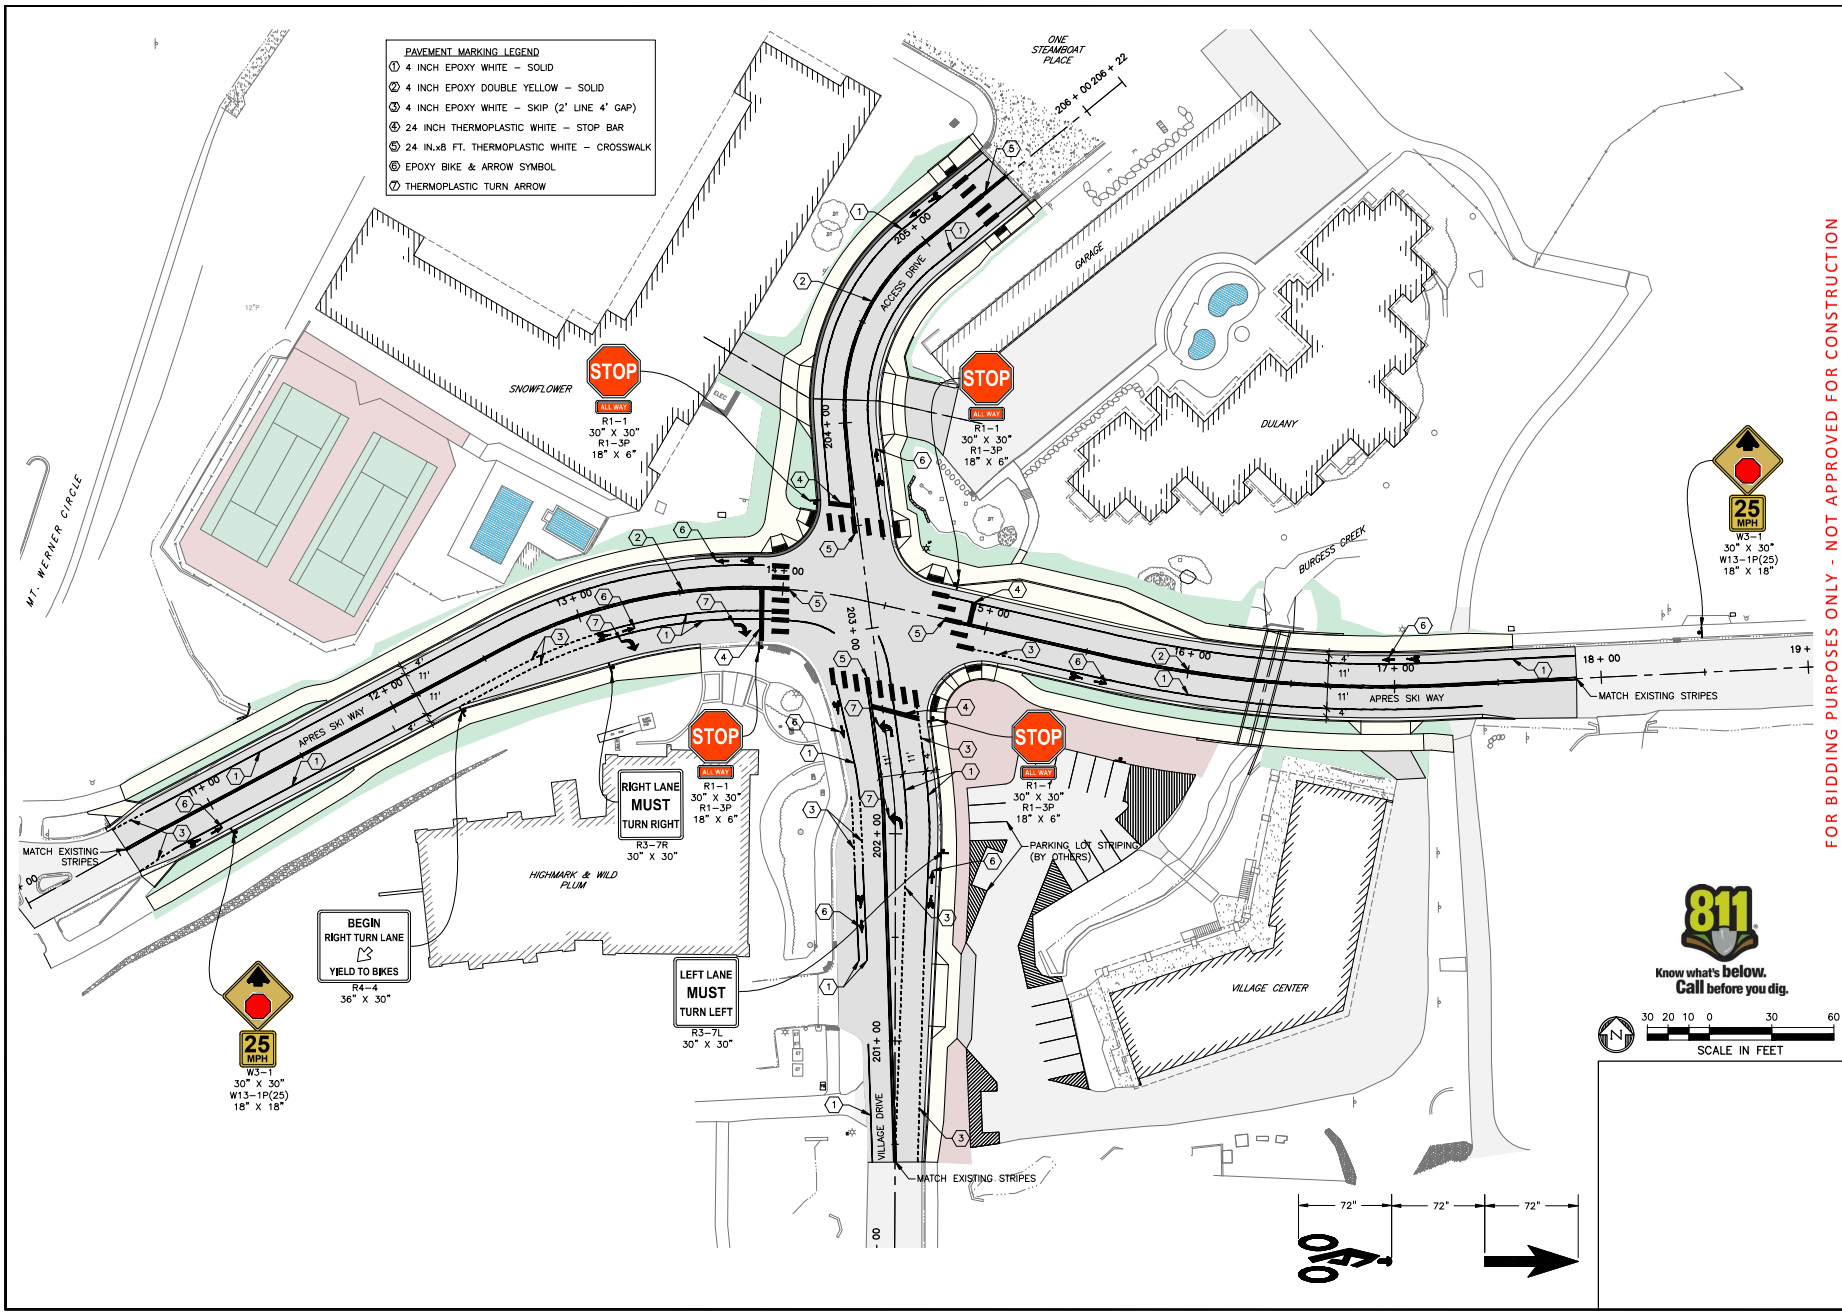

FOR BIDDING PURPOSES ONLY - NOT APPROVED FOR CONSTRUCTION

PREPARED BY:

DBC
Drexel, Barrell & Co.

Drexel, Barrell & Co.
Engineers • Surveyors
3 800 38TH STREET
BOULDER, COLORADO 80301
CONTACT: PAUL D. MOREAU, P.E.
(303) 442-4338
BOULDER
COLORADO SPRINGS
GREELEY

OWNER/CLIENT:

City of STEAMBOAT SPRINGS

P.O. BOX 775088
137 10TH STREET
STEAMBOAT SPRINGS,
COLORADO 80477
(970) 871-8210
CONTACTS: RALPH O. WALTON, III
DANNY PAUL

CONSTRUCTION PLANS FOR:

APRES SKI WAY & VILLAGE DR. INTERSECTION IMPROVEMENTS

STEAMBOAT SPRINGS, COLORADO

ISSUE	DATE
DD SET	3/18/16
BID SET	4/1/16
REV BID SET	4/11/16
REV2 BID SET	5/3/16

DESIGNED BY:	PDM
DRAWN BY:	GSG
CHECKED BY:	MDM
FILE NAME:	20873_SP01

ORIGINAL DRAWING SCALE:
HORIZONTAL: SEE PLAN
VERTICAL: N/A

PROPOSED STRIPING PLAN

PROJECT:20873-00SSTR

DRAWING NO.

SP01

SHEET: 33 OF 38

H:\20873-00SSTR\Plans\Sheets\20873_SP01.dwg, 5/3/2016 5:46:27 PM