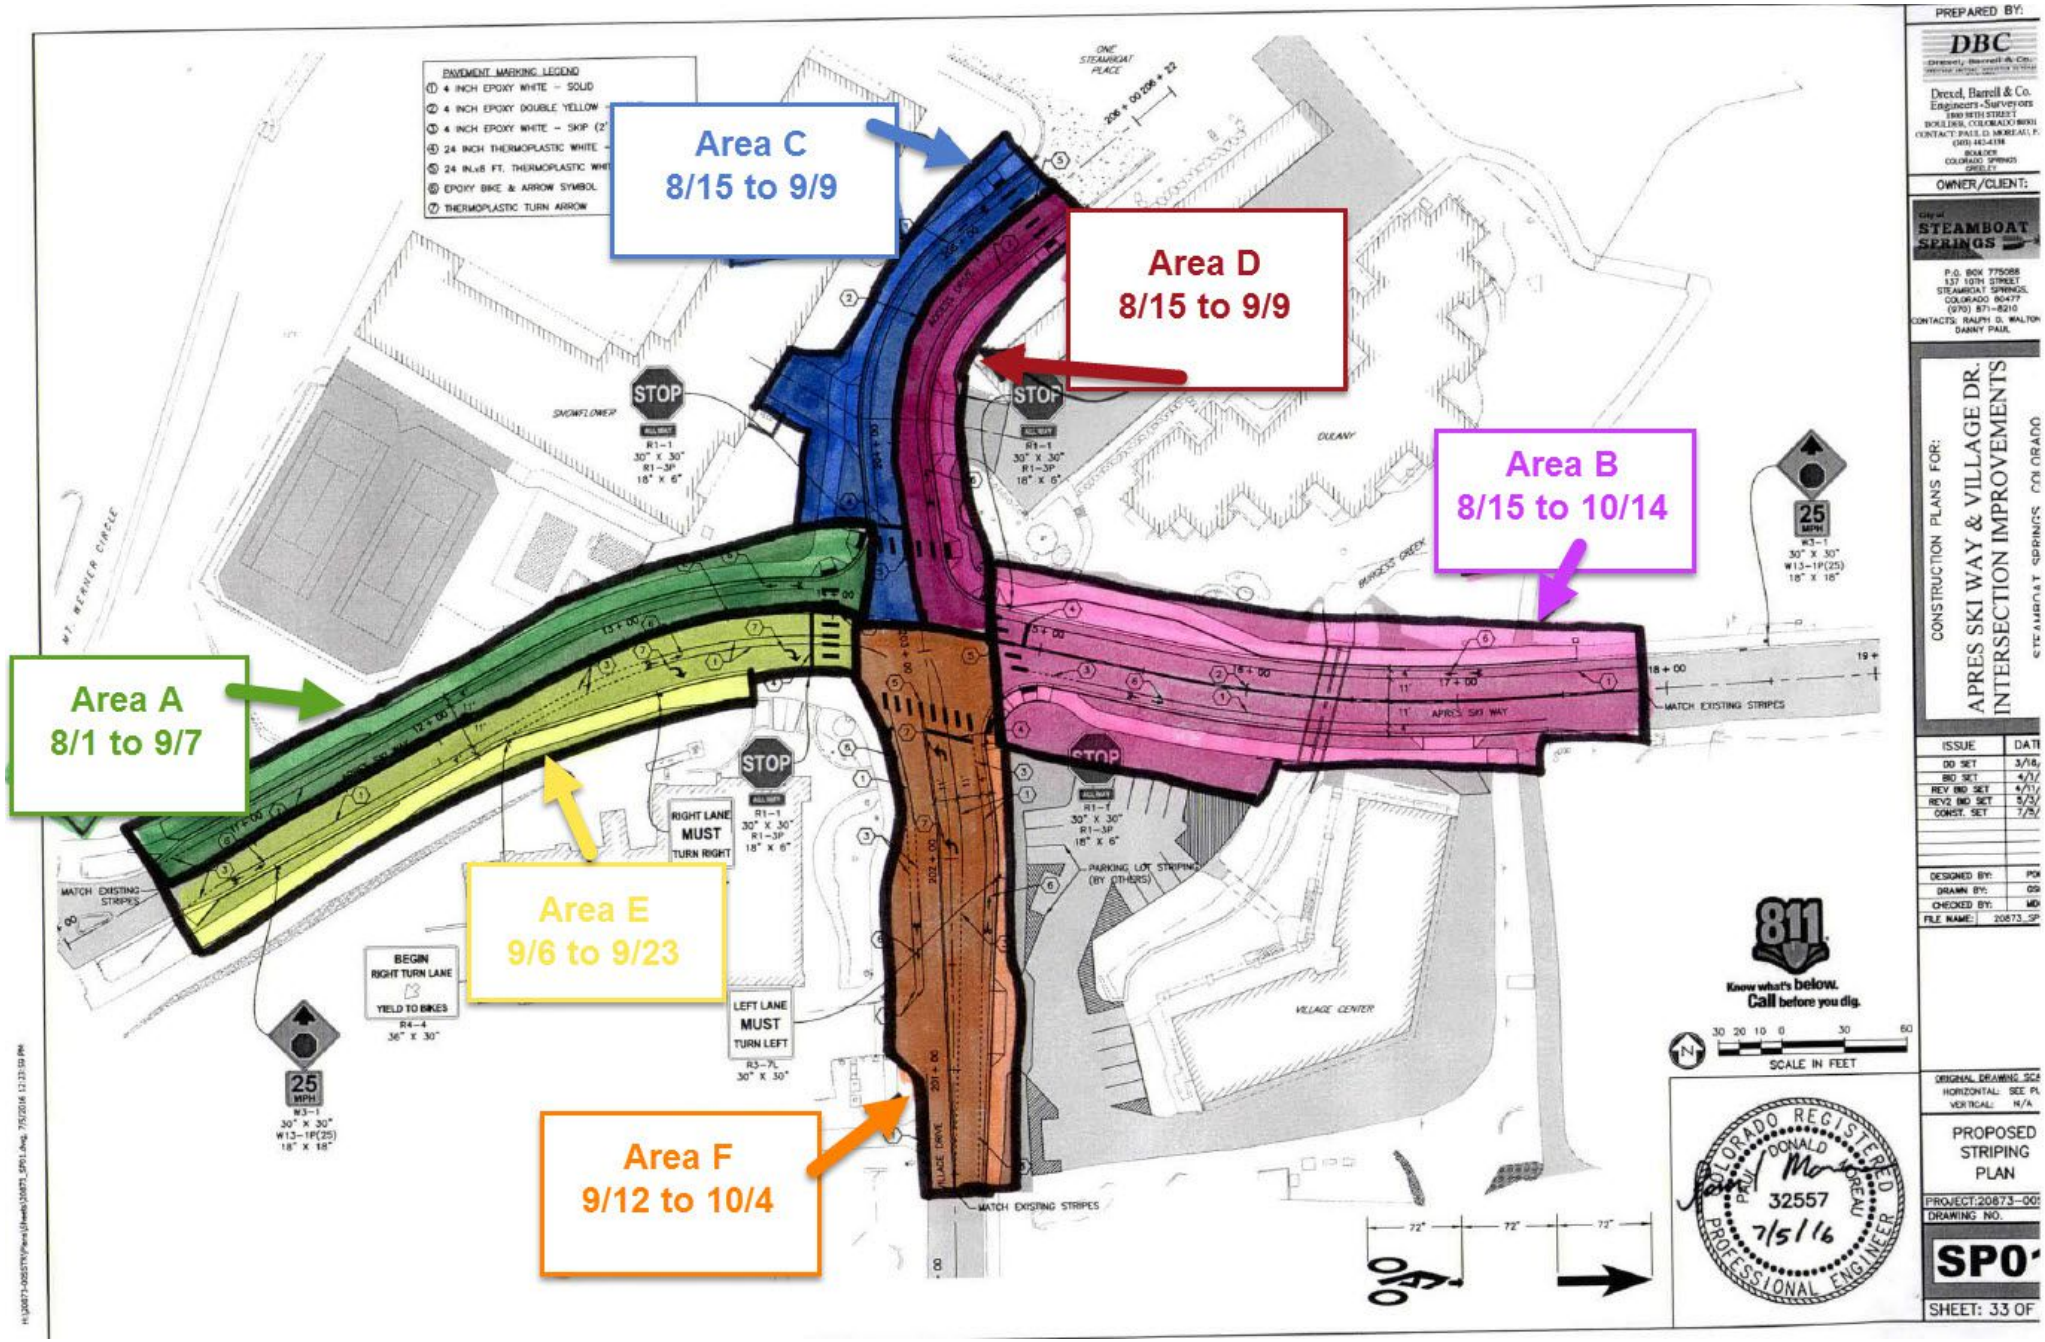

PREPARED BY:

DBC

Drexel, Barrell & Co.
Engineers • Surveyors
1800 16TH STREET
BOULDER, COLORADO 80301
CONTACT: PAUL D. MONTREAU, P.E.
(303) 442-4338
BOULDER
COLORADO SPRINGS
GREELEY

OWNER/CLIENT:

City of STEAMBOAT SPRINGS

P.O. BOX 775088
137 10TH STREET
STEAMBOAT SPRINGS, COLORADO 80477
(970) 871-8210
CONTACTS: RALPH D. WALTON
DANNY PAUL

CONSTRUCTION PLANS FOR:
APRES SKI WAY & VILLAGE DR. INTERSECTION IMPROVEMENTS
STEAMBOAT SPRINGS, COLORADO

ISSUE	DATE
DD SET	3/16/
BID SET	4/1/
REV BID SET	4/11/
REV2 BID SET	5/3/
CONST. SET	7/5/

DESIGNED BY: PDM
DRAWN BY: GSI
CHECKED BY: MDB
FILE NAME: 20873_SP

ORIGINAL DRAWING SCALE
HORIZONTAL: SEE PLAN
VERTICAL: N/A

PROPOSED STRIPING PLAN

PROJECT: 20873-005
DRAWING NO.
SP01

SHEET: 33 OF